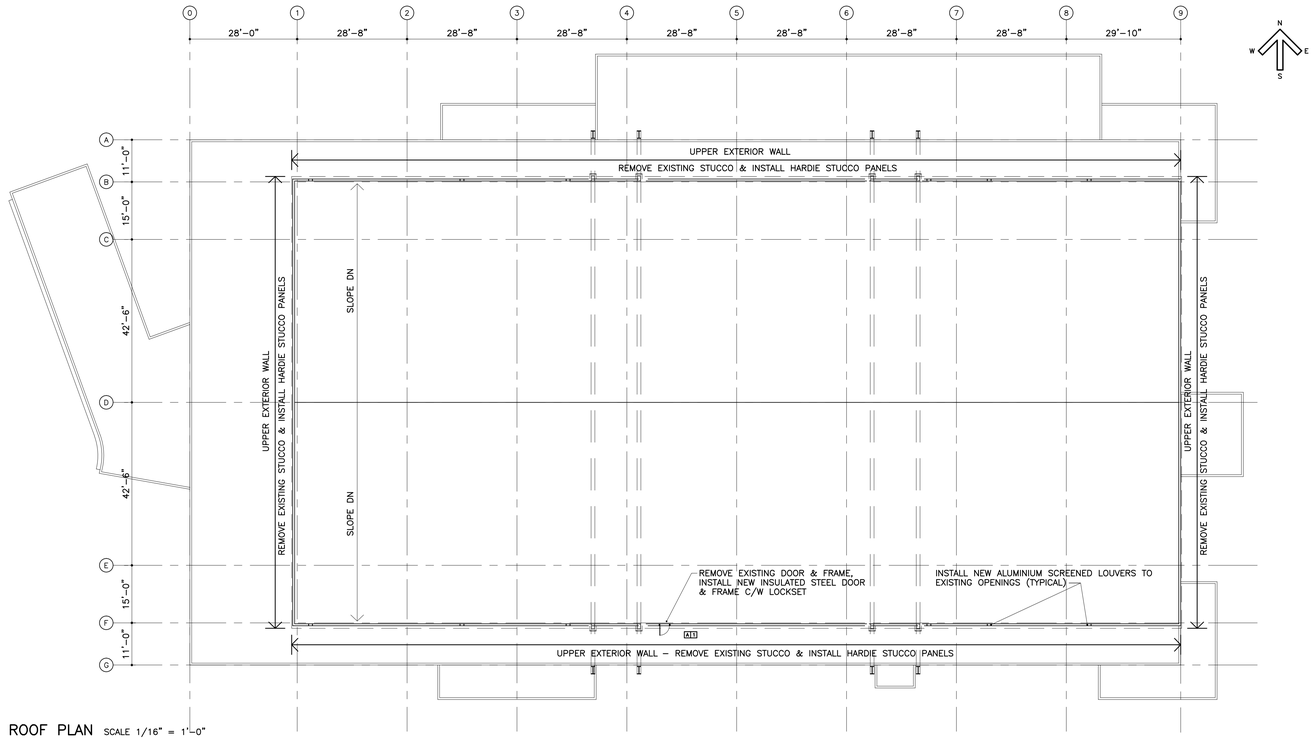

ROOF PLAN SCALE 1/16" = 1'-0"

DOOR SCHEDULE									
NO	SIZE			MATERIAL	CORE	FACE	f	NOTES	NO.
A	2'-6"	4'-0"	1 3/4"	METAL	INSULATED	FLUSH	P	NEW INSULATED DOOR, C/W SEAL, AND LOCKING HARDWARE	1

DOOR & WINDOW FRAME SCHEDULE								
NO	MATERIAL	O/A	SIZE	SECTION		f		NO.
1	STEEL	2'-10"	4'-4"	2"	6"	P	NEW INSULATED STEEL FRAME	1

NEW LIGHTS					
	MANUFACTURERS	MODEL	WATTAGE	LOCATIONS	NO
1	COOPER LIGHTING LUMARK	IP IMPACT TRAPEZOID MHIP-T-100W-120V BLACK TYPE 2 DOWN LIGHT	100 M.H.	REPLACING EXISTING WALL PACK LIGHTS ON WALL, TO BE INSTALLED WHERE NOTED	4
2	COOPER LIGHTING LUMARK	IP IMPACT TRAPEZOID MHIP-T-70W-120V BLACK TYPE 2 DOWN LIGHT	70 M.H.	REPLACING EXISTING WALL PACK LIGHT ABOVE DOOR AT EXIT ALCOVE	7

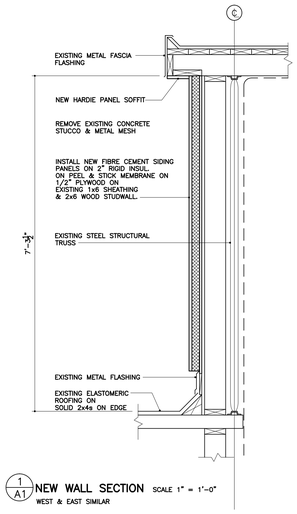

1/A1 NEW WALL SECTION SCALE 1" = 1'-0"
WEST & EAST SIMILAR

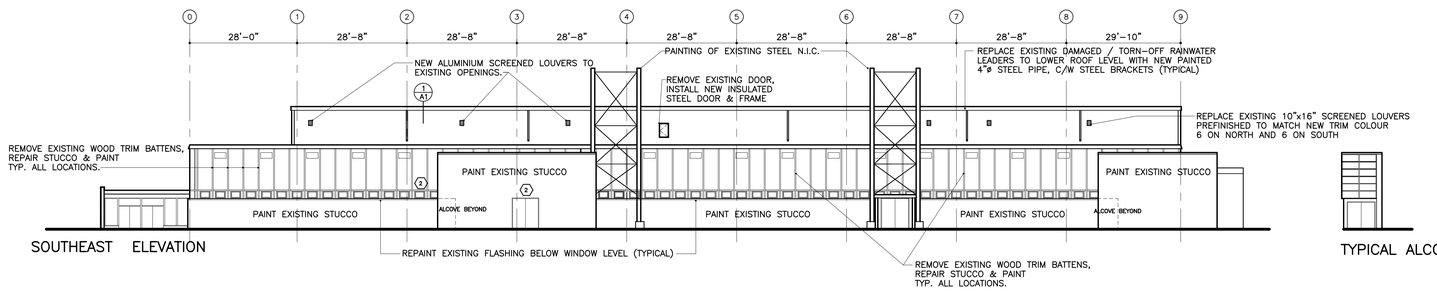

SOUTHEAST ELEVATION

TYPICAL ALCOVE

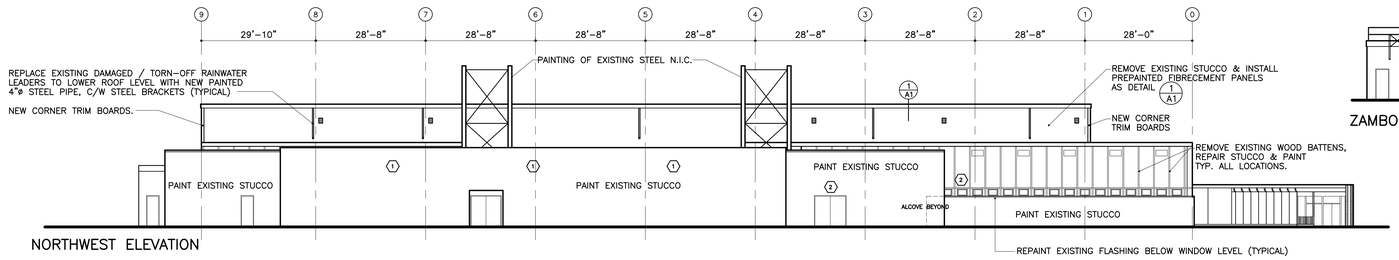

NORTHWEST ELEVATION

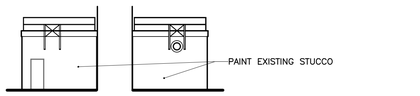

ZAMBONI ROOM SOUTH & NORTH ELEVATIONS

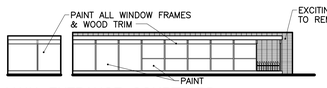

MAIN ENTRANCE COURTYARD

MAIN ENTRANCE

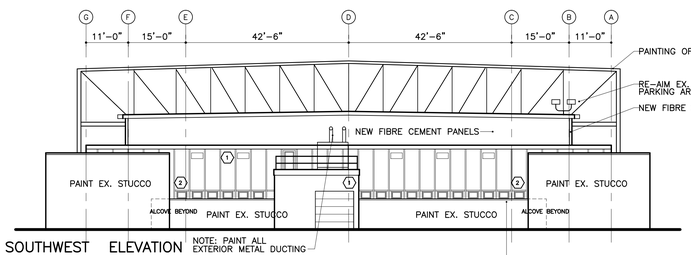

SOUTHWEST ELEVATION

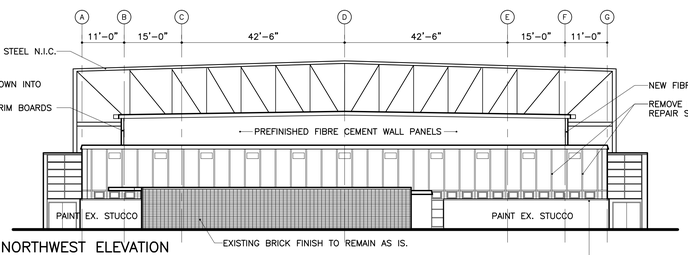

NORTHWEST ELEVATION

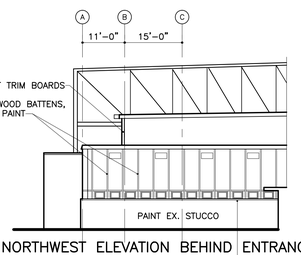

NORTHWEST ELEVATION BEHIND ENTRANCE LOBBY

ELEVATIONS SCALE 1/16" = 1'-0"

REPLACE EXISTING (11) WALLPACK LIGHT FIXTURES, SEE SCHEDULE

No.	DATE	REVISION

BRYAN CHERNOFF THOMPSON ARCHITECTS
230 – 177 VICTORIA ST., PRINCE GEORGE, BC V2L 5R8
PHONE (250) 564-7285 FAX (250) 564-7286
E-MAIL bct@telus.net

PROJECT TITLE
PRINCE GEORGE COLISEUM EXTERIOR RENOVATION PRINCE GEORGE, B.C.

NOTES

©Copyright reserved. This plan and design is and at all times remains the exclusive property of Bryan Chernoff Thompson Architects and cannot be used without the architects consent.

All dimensions on the project must be checked by the contractor.

This drawing must not be used for construction purposes until here countersigned.

bcta: date:

SHEET TITLE
NEW ROOF PLAN ELEVATIONS & WALL SECTIONS

PROJECT No.	308-10
DRAWN	M.S., BHP
CHECKED	T.B.
SCALE	AS SHOWN
DATE	JULY 15, 2010
PRINTED	JULY 15, 2010

REVISION No.
DRAWING No.

A-1